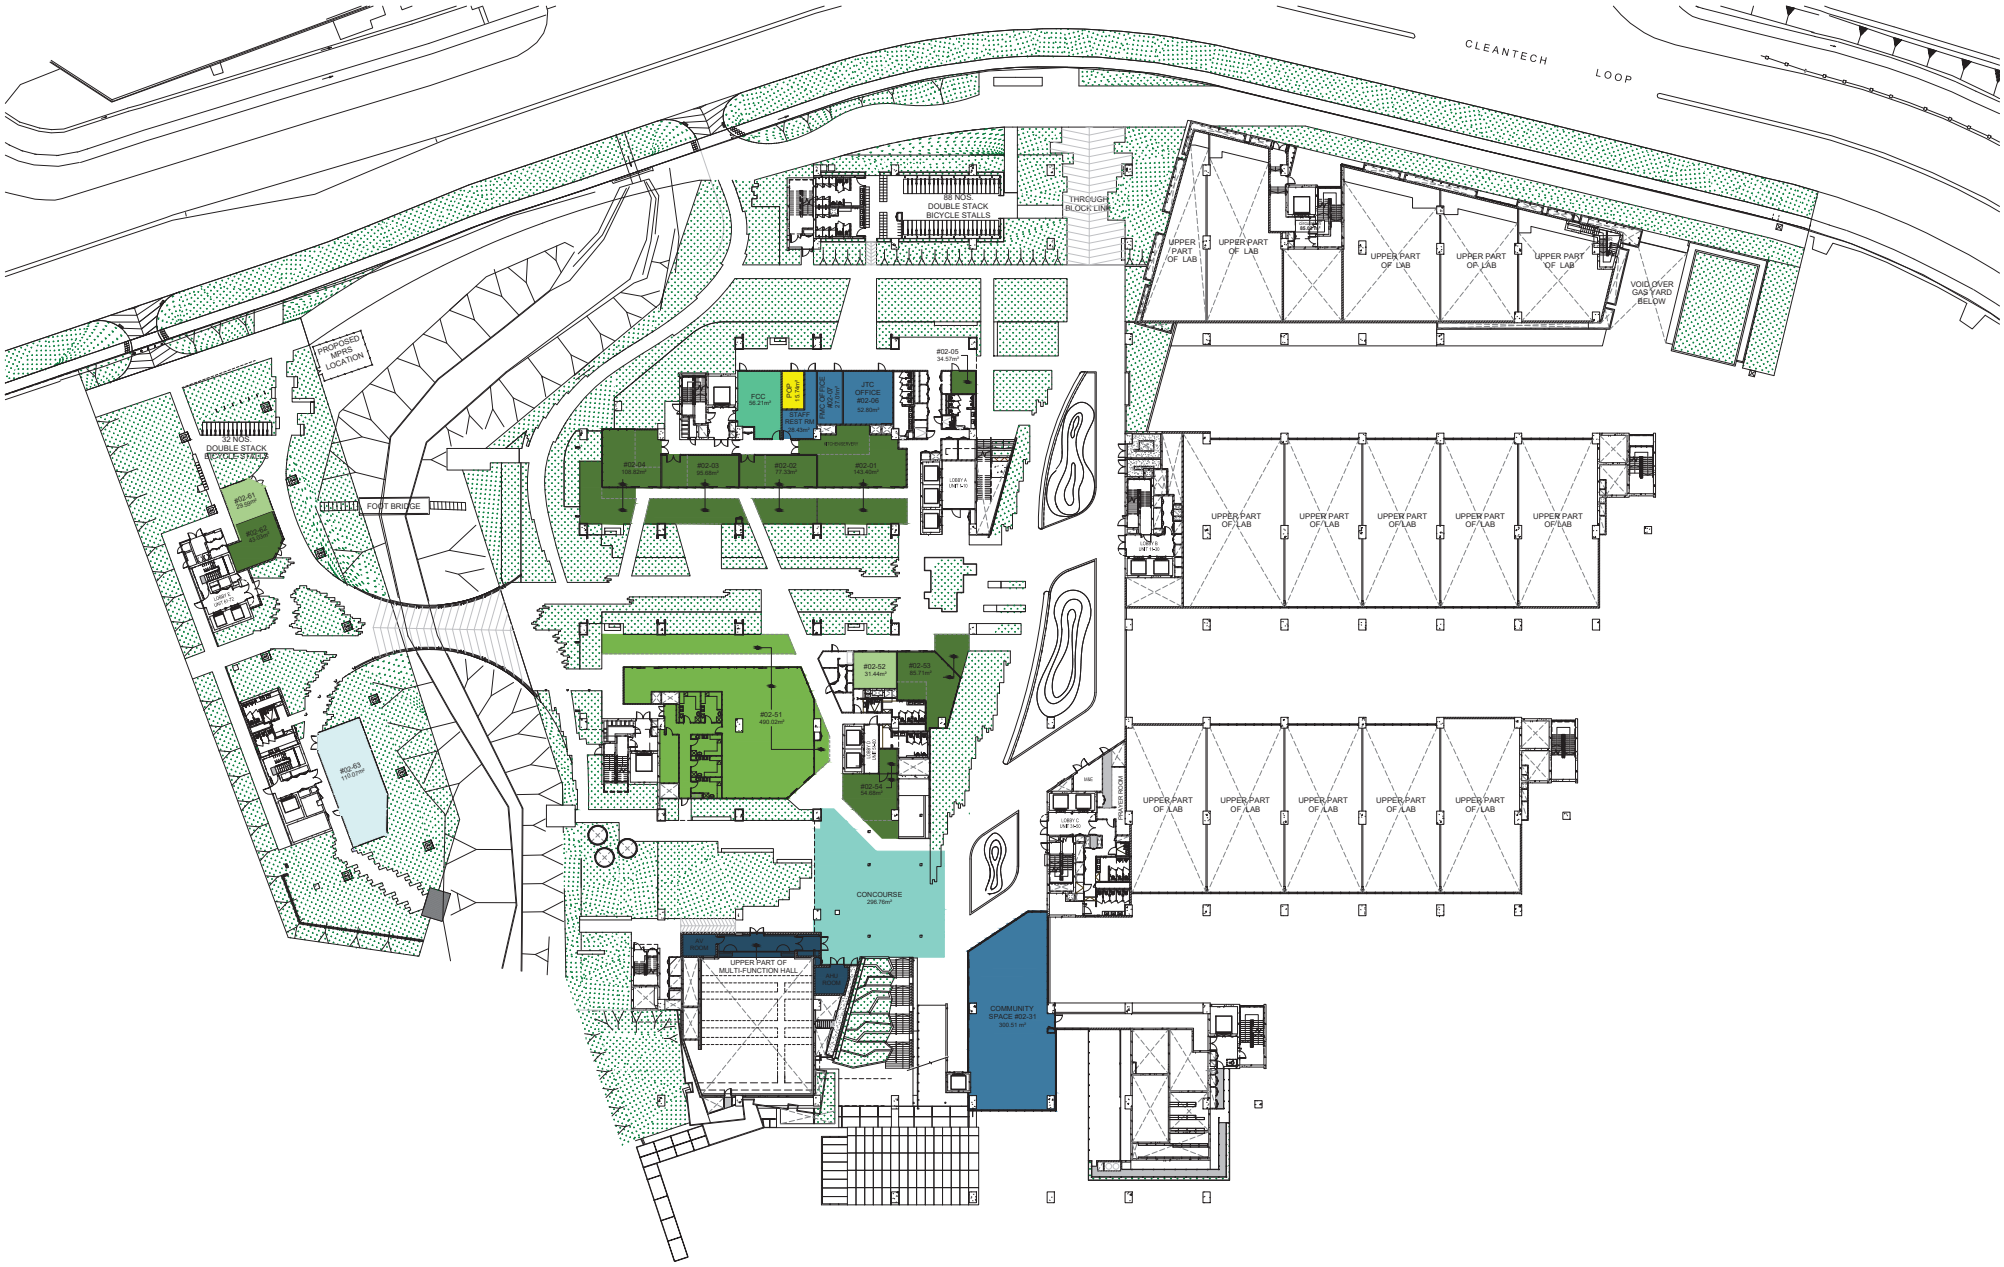

architects61

PROJECT NAME
CLEANTECH 3

DRAWING TITLE
2nd Storey Area Plan

DATE August 19 PROJ.DIR UWK
SCALE 1 : 250 DRAWN SL

SKETCH NO.
SK 428-03
JOB NO. RS 515